THOMAS JEFFERS
VESTDAVIT
U.S. COAST GUARD
ELLIOT
INFLATABLE LIFE RAFT NO 1 25 PERS CAP

VENT CLOSURE

LOCATION	SYSTEM / SPACE SERVED
03-35-2 (WEATHER DECK)	SPLY 1-35-4 / A/C MACH, LAU RM, EMER GEN RM, BOW THR RM, FAN RM 1-34-2
03-35-4 (WEATHER DECK)	SPLY 1-35-4 / A/C MACH, LAU RM, EMER GEN RM, BOW THR RM, FAN RM 1-34-2
02-45-1 (WEATHER DECK)	SPLY S01-33-1 / PLTHS, SHIP OFC, UPR DK SR
01-12-2 (WEATHER DECK)	NATURAL SUPPLY, EMER GEN ROOM 01-6-0
01-12-3(2) (WEATHER DECK)	EXHAUST, EMER GEN RADIATOR
01-12-7 (WEATHER DECK)	NATURAL EXHAUST, EMER GEN RM
01-21-2 (WEATHER DECK)	EXHAUST, T/S 1-21-2
01-31-1 (WEATHER DECK)	NATURAL EXHAUST, HOSPITAL 1-29-1
01-32-1 (WEATHER DECK)	EXHAUST, T/S 1-31-1
01-44-1 (WEATHER DECK)	EXHAUST, GALLEY RANGE HOOD
01-66-1 (WEATHER DECK)	NATURAL EXHAUST, PLENUM
01-71-1 (WEATHER DECK)	NATURAL EXHAUST, FAN RM 1-67-1
01-73-1 (WEATHER DECK)	NATURAL EXHAUST, PRPLN MOTOR RM 3-52-0
01-73-2 (WEATHER DECK)	SUPPLY 3-71-2 / PRPLN MOTOR RM 3-52-0
1-72-1 (WEATHER DECK)	NATURAL EXHAUST, GENERAL WORKSHOP 1-62-1
1-72-2 (WEATHER DECK)	SUPPLY 3-71-2 / PRPLN MOTOR RM 3-52-0
1-75-1 (WEATHER DECK)	NATURAL SUPPLY, ARRAY WINCH SHOP HEAD
1-75-2 (WEATHER DECK)	NATURAL SUPPLY, WINCH MACHINERY ROOM
1-76-1 (WEATHER DECK)	NATURAL SUPPLY, ARRAY WINCH SHOP
1-78-1 (WEATHER DECK)	NATURAL EXHAUST, TUNNEL 3-72-1
1-79-2 (WEATHER DECK)	NATURAL EXHAUST, ARRAY WINCH SHOP & HEAD
1-79-4 (WEATHER DECK)	EXHAUST, WINCH MACHINERY ROOM
1-94-1 (WEATHER DECK)	SUPPLY 2-96-1 / STEERING GEAR RM 2-94-0
1-94-2 (WEATHER DECK)	NATURAL EXHAUST, STEERING GEAR RM 2-94-0

REVISIONS

REV	SHT	ZONE	ITEM	DESCRIPTION	DATE	APPD
F	ALL	ALL	1	REDRAWN TO INCORPORATE NEW ABS REQUIREMENTS.	02/06/06	NSL
G	ALL	ALL	1	REDRAWN TO INCORPORATE NEW AND RELOCATED EQUIPMENT.	09/09/09	NSL
H	ALL	ALL	1	REDRAWN TO INCORPORATE IMO RESOLUTION A.952(23) PER ABS REQUIREMENTS.	10/12/10	NSL
J	2	13-C	1	UPDATED TO SHOW NEW COMPARTMENT CONFIGURATION AND ADDED FIRE LOCKER #5.	04/05/12	NSL
	2	15-C	2	REVISED PORT FORWARD LIFERAFTS UPPER DECK FROM 25 MAN TO 20 MAN.		
	3	SHT 3	3	ADDED SHEET #3 TO SHOW LOCATIONS OF VENTILATION CLOSURES. ALL THE ABOVE TO SUIT IMO RESOLUTION A.952(23) PER ABS REQUIREMENTS.		
K	ALL	ALL	1	UPDATED TO INCORPORATE FIRE PLAN REVIEW 2014.	05/16/14	NSL
L	ALL	ALL	1	UPDATED TO SHOW NEW COMPARTMENT CONFIGURATION AND NEW AND RELOCATED EQUIPMENT.	08/02/17	NSL
M	ALL	ALL	1	UPDATED TO INCORPORATE ABS COMMENTS PER COMMENT LETTER, DATED NOVEMBER 30, 2017, PROJECT NO: 3426315, TASK: T168796.	05/2/18	NSL
	2	13-B	2	UPDATED TO ADD SMOKE DETECTOR IN HPU COMPARTMENT 01-66-0		
N	2,3	ALL	1	REMOVED INTERIOR FIRE DAMPERS FROM SHEET 2 FOR CLARITY AND UPDATED LOCATIONS OF FIRE DAMPERS ON SHEET 3 TO REFLECT 2019 HVAC MODIFICATIONS.	03/04/21	NSL
	2	13-C	2	UPDATED TO CHANGE SMOKE DETECTOR TO HEAT DETECTOR IN DECK LKR 01-43-3		
	2	12-C, 20-C	3	SPLIT PLOT RM 1-32-4 INTO SERVER RM 1-32-4 AND SURVEY CONTROL CENTER 1-37-2. ADDED SMOKE DETECTOR INTO SERVER RM 1-32-4		
O	2	12-B, 16-B	1	CORRECTED ICON FOR LITHIUM ION FIRE EXTINGUISHER	03/04/22	NSL
	2	15-C, 23-C	2	CORRECTED FIRE RATING FOR BULKHEAD TO UNRATED		

NATIONAL OCEANIC AND ATMOSPHERIC ADMINISTRATION
OFFICE OF NOAA CORPS OPERATIONS

ART ANDERSON
A S S O C I A T E S
202 PACIFIC AVE, BREMERTON, WA 98337-1932
(360) 479-5600 FAX:(360) 479-5605

CONTRACT NO. AB133M-05-CQ-1044
TAR NO. AAA-011(02)
DSGN *M. CAMPBELL* 2/1/06
DWN *M.CAMPBELL* 2/1/06
CHK *V. PARKER* 2/3/06
CHK *J. CARLSON* 2/6/06
NOAA APPROVAL

NOAA SHIP THOMAS JEFFERSON

FIRE CONTROL PLAN

SIZE D
CAGE CODE OYLJ5
NOAA DRAWING NUMBER 985-6634639
REV O
SCALE: AS SHOWN
CAD FILENAMETJ-985-6634639N
SHT 1 OF 3

LEGEND

FIRE PLAN FIRE CONTROL PLAN	CONTROL STATION	EMERGENCY TELEPHONE STATION	BELL FIRE ALARM	BELL GENERAL ALARM	SPACE PROTECTED BY AUTOMATIC FIRE ALARM	HALON HORN	PRIMARY MEANS OF ESCAPE	SECONDARY MEANS OF ESCAPE
CO2 RELEASE STATION	HALON RELEASE STATION	FOAM RELEASE STATION	HALON BATTERY	PORTABLE DRY CHEMICAL FIRE EXTINGUISHER	PORTABLE CO2 FIRE EXTINGUISHER	LITHIUM ION FIRE EXTINGUISHER	MANUALLY OPERATED CALL POINT	ENGINE AND GENERATOR REMOTE EMERGENCY SHUTOFFS
FIXED FIRE EXTINGUISHING (WET CHEMICAL)	REMOTE CONTROL FOR CLOSING DEVICE(S) FOR VENT INLET AND OUTLET	FIRE ALARM PANEL	AFFF HOSE REEL & HANDGUN	HOSE REEL (WATER) & HANDGUN	WATER FOG APPLICATOR	PORTABLE FOAM APPLICATOR	FOAM INSTALLATION	FIRE AXE
REMOTE VENTILATION SHUTOFF ACCOMMODATION AND SERVICES SPACES	REMOTE VENTILATION SHUTOFF CARGO SPACES	CLOSING APPLIANCE FOR EXTERIOR VENT INLET OR OUTLET ACCOMMODATION AND SERVICES SPACES	CLOSING APPLIANCE FOR EXTERIOR VENT INLET OR OUTLET CARGO SPACES	CLOSING APPLIANCE FOR EXTERIOR VENT INLET OR OUTLET MACHINERY SPACES	BREATHING APPARATUS SPARE	EMERGENCY ESCAPE BREATHING BREATHING APPARATUS (EEBD)	LOCKER WITH ADDITIONAL PROTECTIVE CLOTHING	LINE THROWING APPLIANCE
EMERGENCY GENERATOR	EMERGENCY SWITCHBOARD	FIRE PUMP	EMERGENCY FIRE PUMP (FIRE/BALLAST PUMP)	HEAT DETECTOR	VISUAL NOTIFICATION	24 24 V-DC SMOKE DETECTOR	INTERNATIONAL SHORE CONNECTION	EMERGENCY SWITCH
A CLASS DIVISION	A CLASS FIRE DOOR SELF-CLOSING	A CLASS FIRE DOOR SELF-CLOSING	A CLASS FIRE DOOR	B CLASS FIRE DOOR	B CLASS DIVISION	MAIN VERTICAL ZONE	AUDIO/VISUAL DEVICE	REMOTE CONTROLLED FIRE PUMPS
REMOTE CONTROL WATERTIGHT DOOR	REMOTE CONTROLLED FOR EMERENCY FIRE PUMP	REMOTE CONTROLLED FIRE PUMP (S)	REMOTE CONTROL BILGE PUMP	REMOTE CONTROL FOR LUBE OIL VALVE	REMOTE CONTROL FIRE PUMP VALVE	REMOTE CONTROL FUEL OIL VALVE	REMOTE BILGE PUMP CONTROL VALVE	HALON SPACE PROTECTED BY HALON
FL 1 FIRE LOCKER 1 – DC LKR NO. 1 –2 FIREMANS OUTFIT CONSISTING OF: SELF CONTAINED BREATHING APPARATUS WITH 3 SPARE CHARGES, SAFETY BELT WITH LINE, PROTECTIVE CLOTHING, BOOTS, GLOVES, HELMET, LANTERN, AND FIRE-AXE, LIGHT FLOOR PORTABLE, AAAF INLINE EDUCTOR, NOZZLES, HACKSAWS SCREWDRIVERS, EXHAUST DE-SMOKER HOSE EXHAUST DE-SMOKER		FL 2 FIRE LOCKER 2 – DC LKR NO.2 EMERGENCY EQUIPMENT LKR –2 FIREMANS OUTFIT CONSISTING OF: SELF CONTAINED BREATHING APPARATUS SAFETY BELT WITH LINE, PROTECTIVE CLOTHING, BOOTS, GLOVES, HELMET, LANTERN AND RADIO.		PUSH BUTTON/SWITCH GENERAL ALARM	FUEL PUMPS REMOTE SHUT-OFF	FIRE DAMPER IN VENT DUCT ACCOMMODATION AND SERVICES SPACES	MACHINERY SPACES FIRE DAMPER IN VENT DUCT	CARGO SPACES FIRE DAMPER IN VENT DUCT
FL 3 FIRE LOCKER 3 – DC LKR NO. 3		FL 4 FIRE LOCKER 4 – DC LKR NO. 4 AIR COMPRESSOR, CHARGERS (3) SCBA (SELF CONTAINED BREATHING APPARATUS)		SUBMERSIBLE PUMP (RECEPTACLE)	REMOTE VENTILATION SHUTOFF MACHINERY SPACES	BREATHING DEVICE AIR COMPRESSOR	BILGE PUMP	

THOMAS JEFFERSON – FIRE CONTROL PLAN

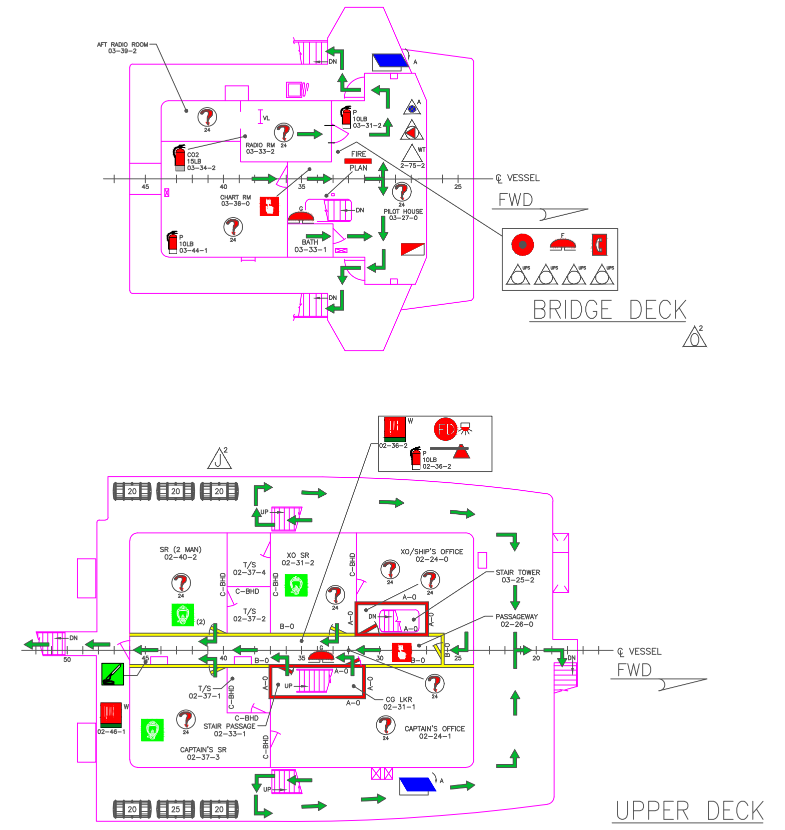
BRIDGE DECK
AFT RADIO ROOM 03-38-2
RADIO RM 03-33-2
CHART RM 03-36-0
PILOT HOUSE 03-27-0
BATH 03-33-1
VESSEL
FWD
UPPER DECK
SR (2 MAN) 02-40-2
XO SR 02-31-2
XO/SHIP'S OFFICE 02-24-0
STAIR TOWER 03-25-2
PASSAGEWAY 02-26-0
CG LKR 02-31-1
CAPTAIN'S SR 02-37-3
CAPTAIN'S OFFICE 02-24-1
STAIR PASSAGE 02-33-1

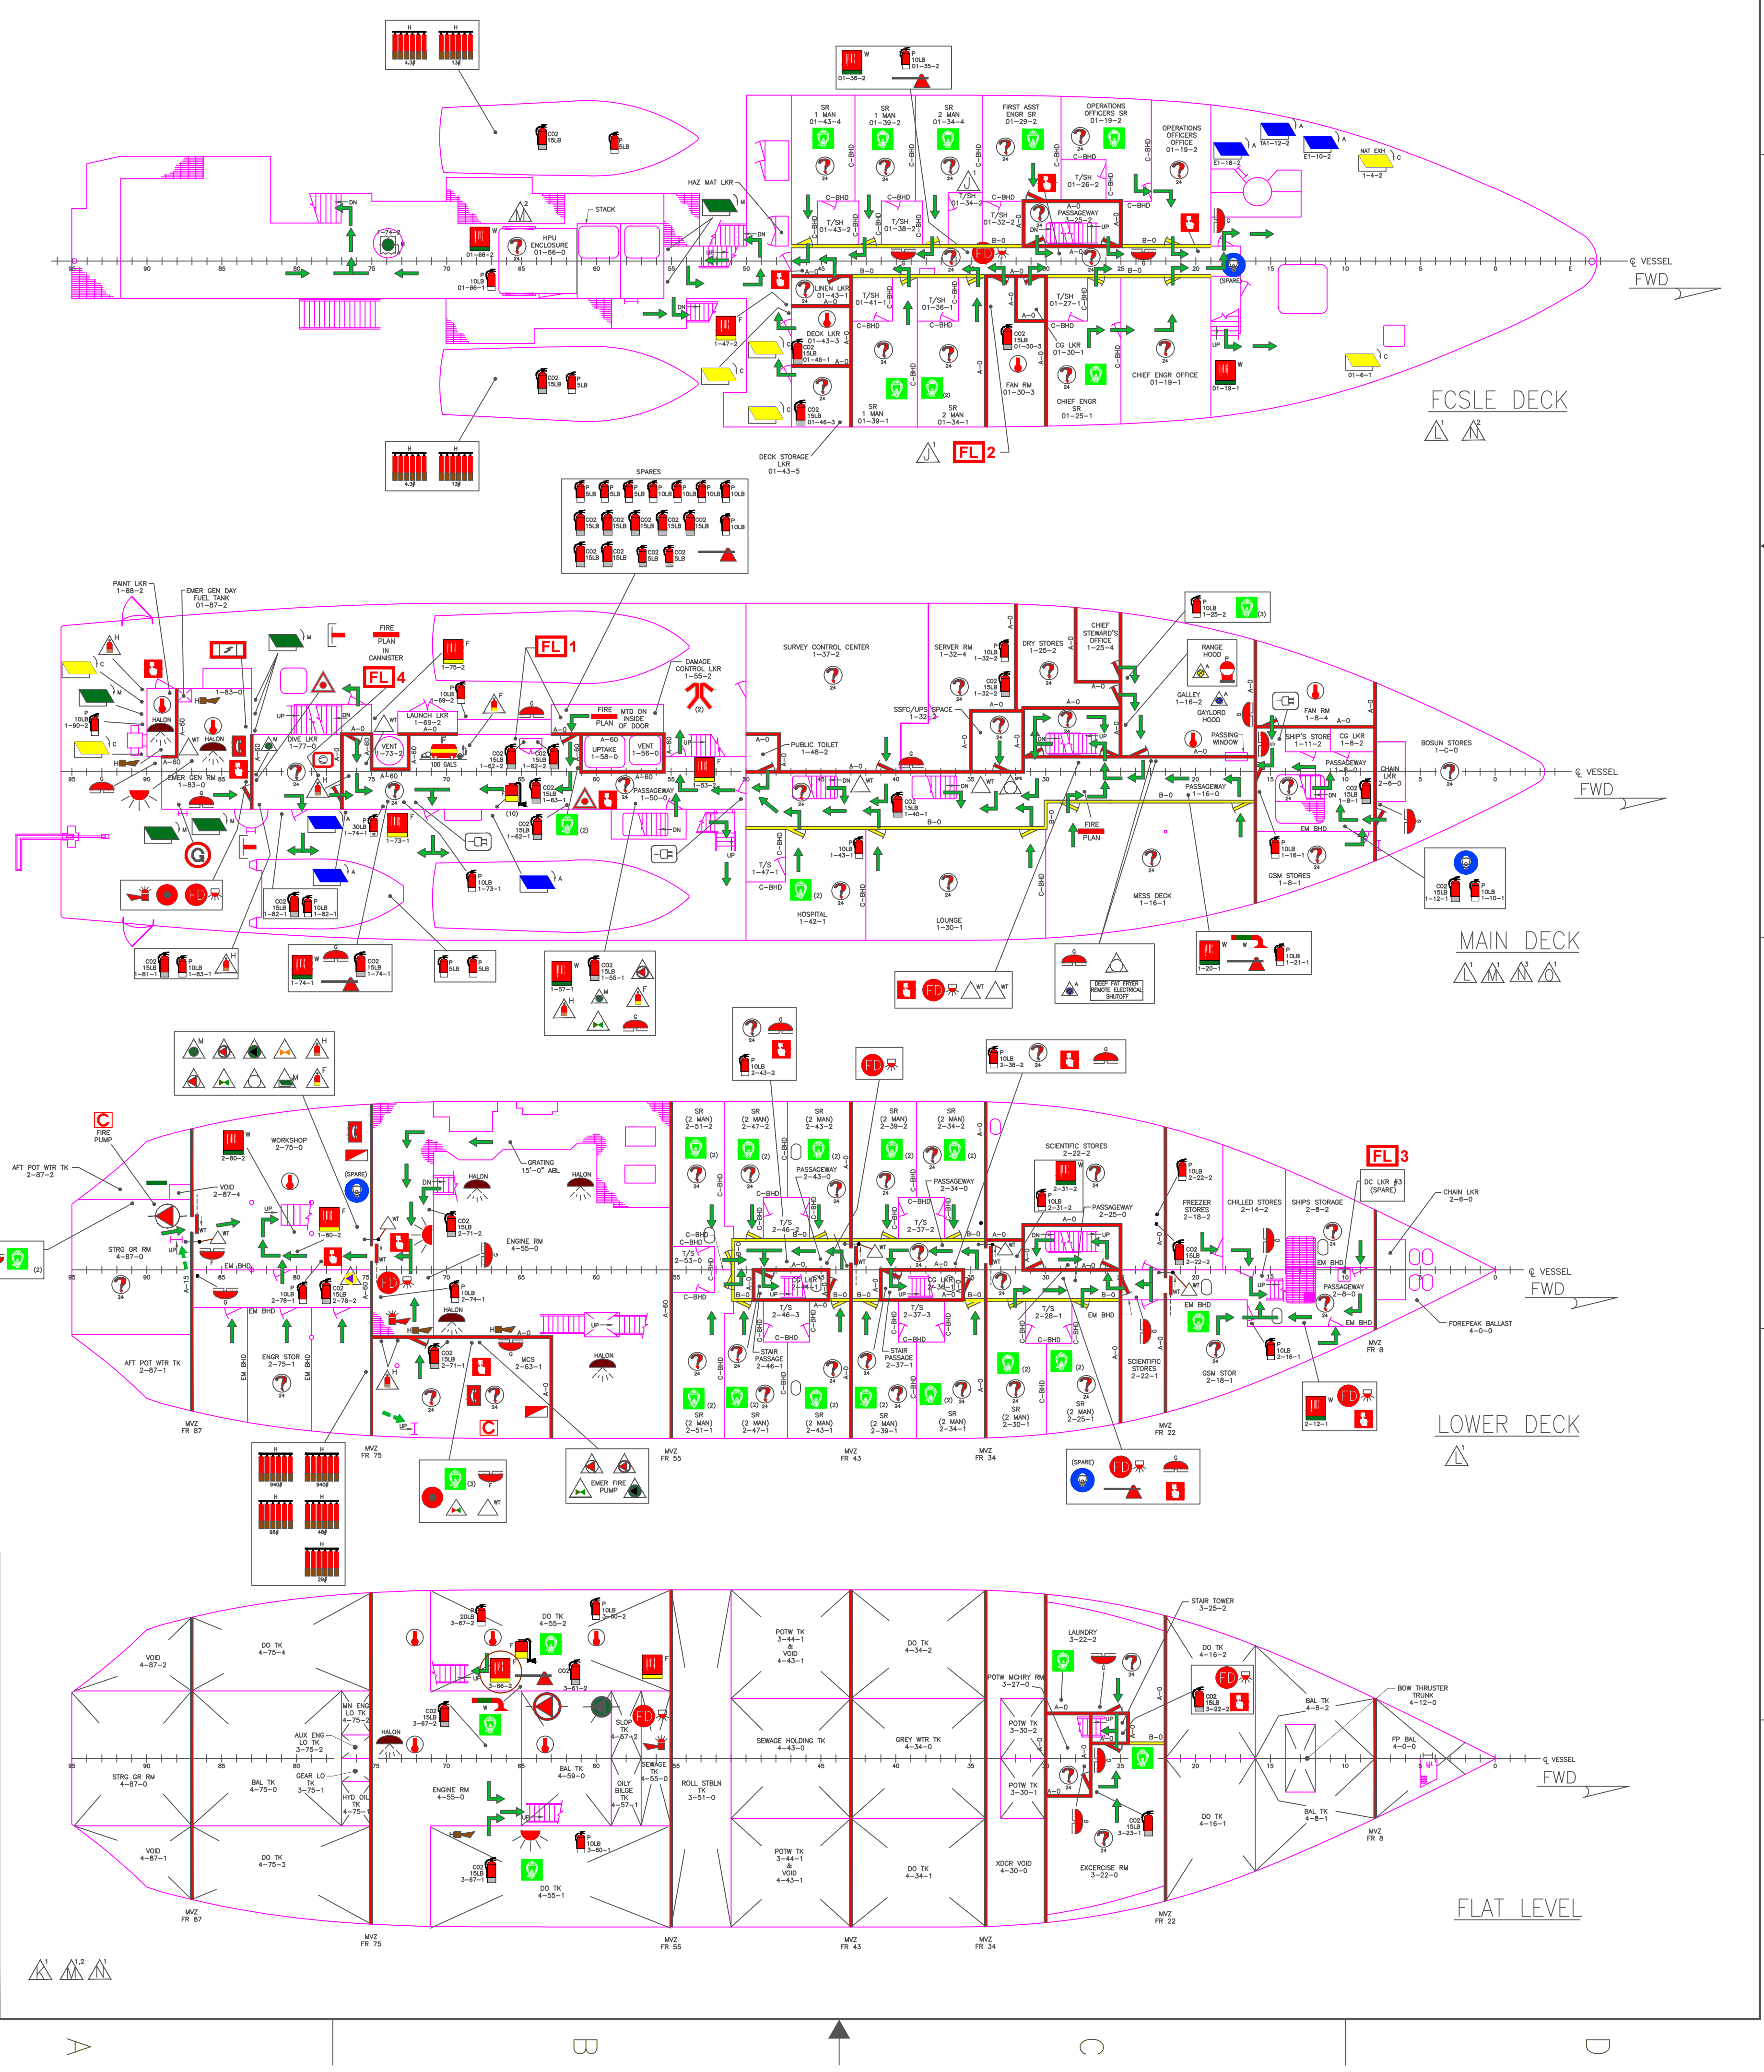
FCSLE DECK
MAIN DECK
LOWER DECK
FLAT LEVEL
VESSEL
FWD
HPU ENCLOSURE 01-66-0
STACK
HAZ MAT LKR
DECK STORAGE LKR 01-43-5
FIRST ASST ENGR SR 01-29-2
OPERATIONS OFFICERS SR 01-19-2
OPERATIONS OFFICERS OFFICE 01-19-2
CHIEF ENGR OFFICE 01-19-1
CHIEF ENGR SR 01-25-1
FAN RM 01-30-3
CG LKR 01-30-1
DECK LKR 01-43-3
LINEN LKR 01-43-1
SPARES
PAINT LKR 1-88-2
EMER GEN DAY FUEL TANK 01-87-2
EMER GEN RM 1-83-0
DIVE LKR 1-77-0
LAUNCH LKR 1-69-2
DAMAGE CONTROL LKR 1-55-2
SURVEY CONTROL CENTER 1-37-2
SERVER RM 1-32-4
DRY STORES 1-25-2
CHIEF STEWARD'S OFFICE 1-25-4
RANGE HOOD
GALLEY 1-16-2
GAYLORD HOOD
FAN RM 1-8-4
SHIP'S STORE 1-11-2
CG LKR 1-8-2
BOSUN STORES 1-C-0
CHAIN LKR 1-6-0
PUBLIC TOILET 1-48-2
HOSPITAL 1-42-1
LOUNGE 1-30-1
MESS DECK 1-16-1
GSM STORES 1-8-1
AFT POT WTR TK 2-87-2
AFT POT WTR TK 2-87-1
WORKSHOP 2-75-0
VOID 2-87-4
STRG GR RM 4-87-0
ENGR STOR 2-75-1
ENGINE RM 4-55-0
MCS 2-63-1
EMER FIRE PUMP
SCIENTIFIC STORES 2-22-2
FREEZER STORES 2-18-2
CHILLED STORES 2-14-2
SHIPS STORAGE 2-8-2
CHAIN LKR 2-6-0
FOREPEAK BALLAST 4-0-0
GSM STOR 2-18-1
SCIENTIFIC STORES 2-22-1
VOID 4-87-2
VOID 4-87-1
DO TK 4-75-4
DO TK 4-75-3
AUX ENG LO TK 3-75-2
GEAR LO TK 3-75-1
BAL TK 4-75-0
POTW TK 3-44-1
SEWAGE HOLDING TK 4-43-0
GREY WTR TK 4-34-0
DO TK 4-34-2
DO TK 4-34-1
ROLL STBLN TK 3-51-0
LAUNDRY 3-22-2
EXERCISE RM 3-22-0
XDCR VOID 4-30-0
BOW THRUSTER TRUNK 4-12-0
FP BAL 4-0-0
STAIR TOWER 3-25-2
MVZ FR 87
MVZ FR 75
MVZ FR 55
MVZ FR 43
MVZ FR 34
MVZ FR 22
MVZ FR 8

SIZE D
CAGE CODE 0YLJ5
NOAA DRAWING NUMBER 985-6634639
REV 0
SCALE: NONE
CAD FILENAME TJ-985-6634639N
SHT 2 OF 3

THOMAS JEFFERSON - FIRE CONTROL PLAN

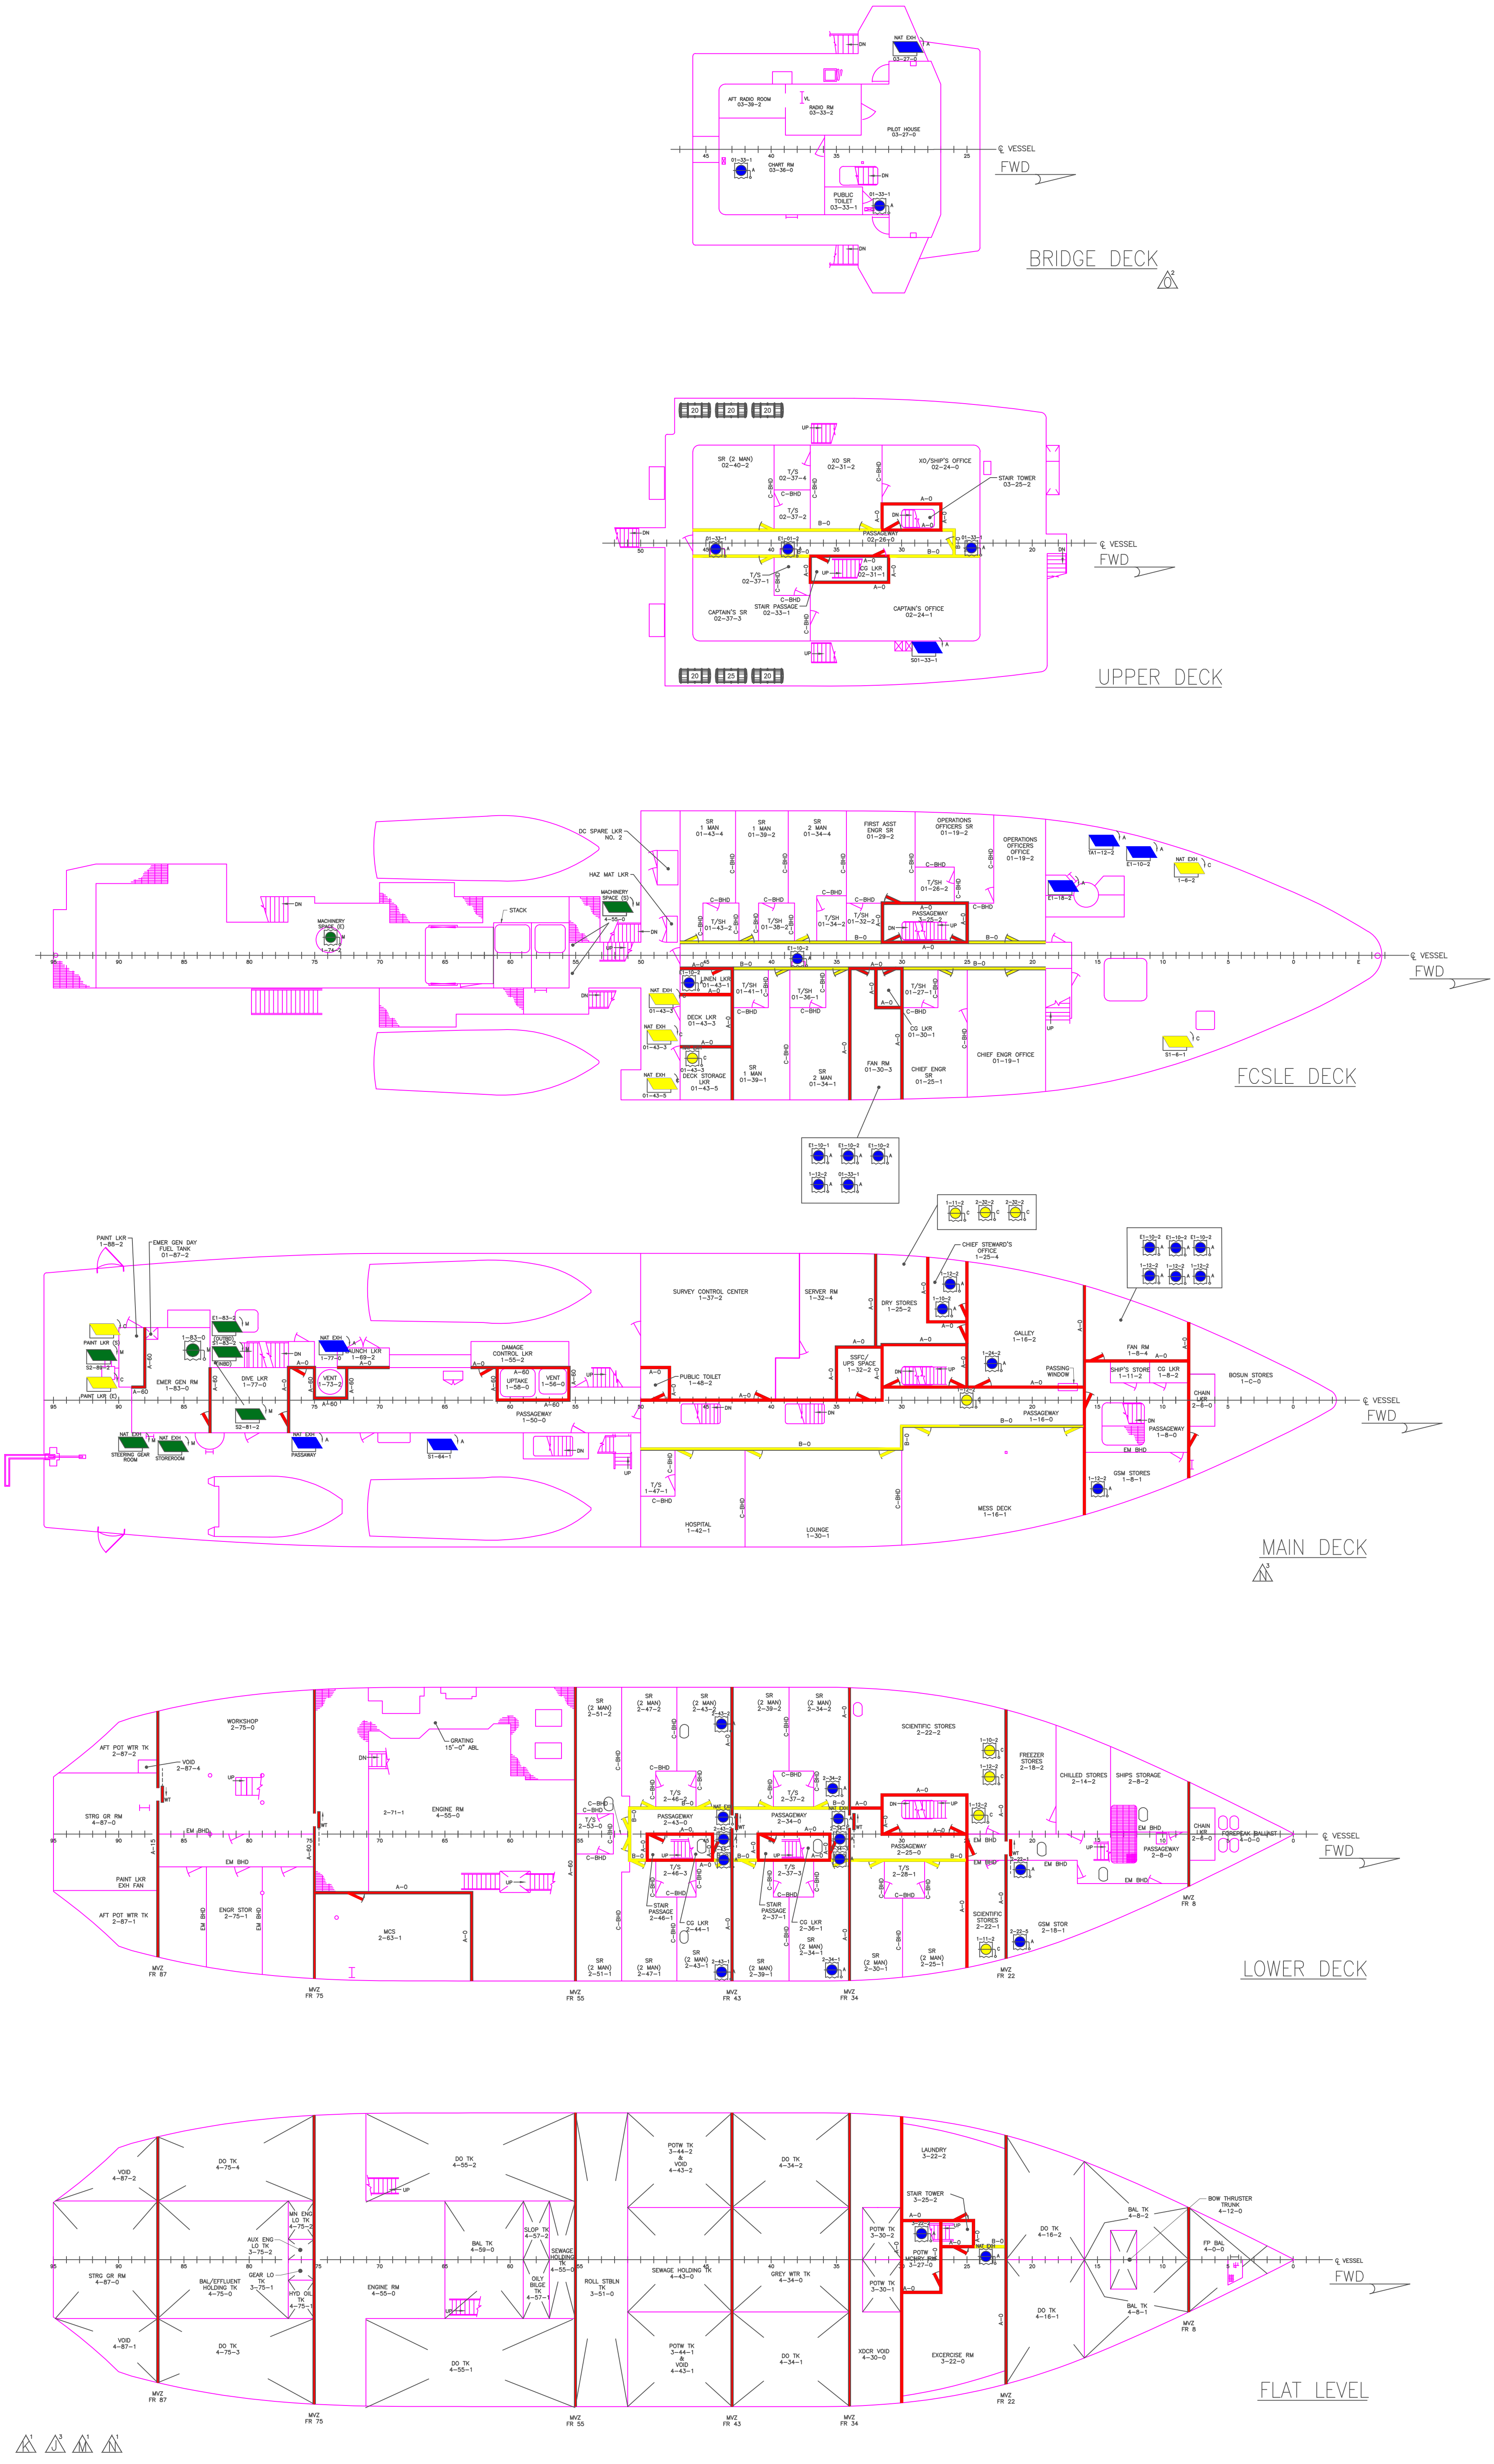
BRIDGE DECK
PILOT HOUSE 03-27-0
AFT RADIO ROOM 03-39-2
RADIO RM 03-33-2
CHART RM 03-36-0
PUBLIC TOILET 03-33-1
UPPER DECK
XO/SHIP'S OFFICE 02-24-0
STAIR TOWER 03-25-2
CAPTAIN'S SR 02-37-3
CAPTAIN'S OFFICE 02-24-1
FCSLE DECK
OPERATIONS OFFICERS SR 01-19-2
OPERATIONS OFFICERS OFFICE 01-19-2
CHIEF ENGR OFFICE 01-19-1
CHIEF ENGR SR 01-25-1
FIRST ASST ENGR SR 01-29-2
DECK STORAGE LKR 01-43-5
MAIN DECK
SURVEY CONTROL CENTER 1-37-2
SERVER RM 1-32-4
DRY STORES 1-25-2
CHIEF STEWARD'S OFFICE 1-25-4
GALLEY 1-16-2
BOSUN STORES 1-0-0
DAMAGE CONTROL LKR 1-55-2
EMER GEN RM 1-83-0
HOSPITAL 1-42-1
LOUNGE 1-30-1
MESS DECK 1-16-1
LOWER DECK
WORKSHOP 2-75-0
ENGINE RM 4-55-0
MCS 2-63-1
SCIENTIFIC STORES 2-22-2
FREEZER STORES 2-18-2
CHILLED STORES 2-14-2
SHIPS STORAGE 2-8-2
FLAT LEVEL
LAUNDRY 3-22-2
STAIR TOWER 3-25-2
EXERCISE RM 3-22-0
SEWAGE HOLDING TK 4-43-0
BOW THRUSTER TRUNK 4-12-0
℄ VESSEL
FWD

SIZE	CAGE CODE	NOAA DRAWING NUMBER	REV
D	0YLJ5	985-6634639	0

SCALE: NONE

CAD FILENAME TJ-985-6634639

SHT 3 OF 3

VENT CLOSURE

LOCATION	SYSTEM / SPACE SERVED
03–35–2 (WEATHER DECK)	SPLY 1–35–4 / A/C MACH, LAU RM, EMER GEN RM, BOW THR RM, FAN RM 1–34–2
03–35–4 (WEATHER DECK)	SPLY 1–35–4 / A/C MACH, LAU RM, EMER GEN RM, BOW THR RM, FAN RM 1–34–2
02–45–1 (WEATHER DECK)	SPLY S01–33–1 / PLTHS, SHIP OFC, UPR DK SR
01–12–2 (WEATHER DECK)	NATURAL SUPPLY, EMER GEN ROOM 01–6–0
01–12–3(2) (WEATHER DECK)	EXHAUST, EMER GEN RADIATOR
01–12–7 (WEATHER DECK)	NATURAL EXHAUST, EMER GEN RM
01–21–2 (WEATHER DECK)	EXHAUST, T/S 1–21–2
01–31–1 (WEATHER DECK)	NATURAL EXHAUST, HOSPITAL 1–29–1
01–32–1 (WEATHER DECK)	EXHAUST, T/S 1–31–1
01–44–1 (WEATHER DECK)	EXHAUST, GALLEY RANGE HOOD
01–66–1 (WEATHER DECK)	NATURAL EXHAUST, PLENUM
01–71–1 (WEATHER DECK)	NATURAL EXHAUST, FAN RM 1–67–1
01–73–1 (WEATHER DECK)	NATURAL EXHAUST, PRPLN MOTOR RM 3–52–0
01–73–2 (WEATHER DECK)	SUPPLY 3–71–2 / PRPLN MOTOR RM 3–52–0
1–72–1 (WEATHER DECK)	NATURAL EXHAUST, GENERAL WORKSHOP 1–62–1
1–72–2 (WEATHER DECK)	SUPPLY 3–71–2 / PRPLN MOTOR RM 3–52–0
1–75–1 (WEATHER DECK)	NATURAL SUPPLY, ARRAY WINCH SHOP HEAD
1–75–2 (WEATHER DECK)	NATURAL SUPPLY, WINCH MACHINERY ROOM
1–76–1 (WEATHER DECK)	NATURAL SUPPLY, ARRAY WINCH SHOP
1–78–1 (WEATHER DECK)	NATURAL EXHAUST, TUNNEL 3–72–1
1–79–2 (WEATHER DECK)	NATURAL EXHAUST, ARRAY WINCH SHOP & HEAD
1–79–4 (WEATHER DECK)	EXHAUST, WINCH MACHINERY ROOM
1–94–1 (WEATHER DECK)	SUPPLY 2–96–1 / STEERING GEAR RM 2–94–0
1–94–2 (WEATHER DECK)	NATURAL EXHAUST, STEERING GEAR RM 2–94–0

REVISIONS

REV	SHT	ZONE	ITEM	DESCRIPTION	DATE	APPD
F	ALL	ALL	1	REDRAWN TO INCORPORATE NEW ABS REQUIREMENTS.	02/06/06	NSL
G	ALL	ALL	1	REDRAWN TO INCORPORATE NEW AND RELOCATED EQUIPMENT.	09/09/09	NSL
H	ALL	ALL	1	REDRAWN TO INCORPORATE IMO RESOLUTION A.952(23) PER ABS REQUIREMENTS.	10/12/10	NSL
J	2	13–C	1	UPDATED TO SHOW NEW COMPARTMENT CONFIGURATION AND ADDED FIRE LOCKER #5.	04/05/12	NSL
	2	15–C	2	REVISED PORT FORWARD LIFERAFTS UPPER DECK FROM 25 MAN TO 20 MAN.		
	3	SHT 3	3	ADDED SHEET #3 TO SHOW LOCATIONS OF VENTILATION CLOSURES.		
				ALL THE ABOVE TO SUIT IMO RESOLUTION A.952(23) PER ABS REQUIREMENTS.		
K	ALL	ALL	1	UPDATED TO INCORPORATE FIRE PLAN REVIEW 2014.	05/16/14	NSL
L	ALL	ALL	1	UPDATED TO SHOW NEW COMPARTMENT CONFIGURATION AND NEW AND RELOCATED EQUIPMENT.	08/02/17	NSL
M	ALL	ALL	1	UPDATED TO INCORPORATE ABS COMMENTS PER COMMENT LETTER, DATED NOVEMBER 30, 2017, PROJECT NO: 3426315, TASK: T168796.	05/2/18	NSL
	2	13–B	2	UPDATED TO ADD SMOKE DETECTOR IN HPU COMPARTMENT 01–66–0		
N	2,3	ALL	1	REMOVED INTERIOR FIRE DAMPERS FROM SHEET 2 FOR CLARITY AND UPDATED LOCATIONS OF FIRE DAMPERS ON SHEET 3 TO REFLECT 2019 HVAC MODIFICATIONS.	03/04/21	NSL
	2	13–C	2	UPDATED TO CHANGE SMOKE DETECTOR TO HEAT DETECTOR IN DECK LKR 01–43–3		
	2	12–C, 20–C	3	SPLIT PLOT RM 1–32–4 INTO SERVER RM 1–32–4 AND SURVEY CONTROL CENTER 1–37–2. ADDED SMOKE DETECTOR INTO SERVER RM 1–32–4		
O	2	12–B, 16–B	1	CORRECTED ICON FOR LITHIUM ION FIRE EXTINGUISHER	03/04/22	NSL
	2	15–C, 23–C	2	CORRECTED FIRE RATING FOR BULKHEAD TO UNRATED		

APPROVED
on behalf of the
government
of the vessel's registry
subject to conditions
of ABS letter
ABS

NATIONAL OCEANIC AND ATMOSPHERIC ADMINISTRATION
OFFICE OF NOAA CORPS OPERATIONS

ART ANDERSON
ASSOCIATES
202 PACIFIC AVE, BREMERTON, WA 98337–1932
(360) 479–5600 FAX:(360) 479–5605

CONTRACT NO. AB133M–05–CQ–1044
TAR NO. AAA–011(02)
DSGN M. CAMPBELL 2/1/06
DWN M.CAMPBELL 2/1/06
CHK V. PARKER 2/3/06
CHK J. CARLSON 2/6/06
NOAA APPROVAL

NOAA SHIP THOMAS JEFFERSON

FIRE CONTROL PLAN

SIZE D
CAGE CODE OYLJ5
NOAA DRAWING NUMBER 985–6634639
REV O
SCALE: AS SHOWN
CAD FILENAMETJ–985–6634639N
SHT 1 OF 3

See ABS Houston Letter Ref T2235345 Dated 11-APR-2022

LEGEND

FIRE PLAN FIRE CONTROL PLAN	C CONTROL STATION	EMERGENCY TELEPHONE STATION	F BELL FIRE ALARM	G BELL GENERAL ALARM	FD SPACE PROTECTED BY AUTOMATIC FIRE ALARM	H HALON HORN	PRIMARY MEANS OF ESCAPE	SECONDARY MEANS OF ESCAPE
CO2 CO2 RELEASE STATION	H HALON RELEASE STATION	F FOAM RELEASE STATION	H HALON BATTERY	P PORTABLE DRY CHEMICAL FIRE EXTINGUISHER	CO2 PORTABLE CO2 FIRE EXTINGUISHER	P LITHIUM ION FIRE EXTINGUISHER	MANUALLY OPERATED CALL POINT	ENGINE AND GENERATOR REMOTE EMERGENCY SHUTOFFS
P FIXED FIRE EXTINGUISHING (WET CHEMICAL)	M REMOTE CONTROL FOR CLOSING DEVICE(S) FOR VENT INLET AND OUTLET	FIRE ALARM PANEL	F AFFF HOSE REEL & HANDGUN	W HOSE REEL (WATER) & HANDGUN	W WATER FOG APPLICATOR	F PORTABLE FOAM APPLICATOR	F FOAM INSTALLATION	FIRE AXE
A REMOTE VENTILATION SHUTOFF ACCOMMODATION AND SERVICES SPACES	C REMOTE VENTILATION SHUTOFF CARGO SPACES	A CLOSING APPLIANCE FOR EXTERIOR VENT INLET OR OUTLET ACCOMMODATION AND SERVICES SPACES	C CLOSING APPLIANCE FOR EXTERIOR VENT INLET OR OUTLET CARGO SPACES	M CLOSING APPLIANCE FOR EXTERIOR VENT INLET OR OUTLET MACHINERY SPACES	BREATHING APPARATUS SPARE	EMERGENCY ESCAPE BREATHING APPARATUS (EEBD)	LOCKER WITH ADDITIONAL PROTECTIVE CLOTHING	LINE THROWING APPLIANCE
G EMERGENCY GENERATOR	EMERGENCY SWITCHBOARD	FIRE PUMP	EMERGENCY FIRE PUMP (FIRE/BALLAST PUMP)	HEAT DETECTOR	VISUAL NOTIFICATION	24 24 V-DC SMOKE DETECTOR	INTERNATIONAL SHORE CONNECTION	EMERGENCY SWITCH
A CLASS DIVISION	WT A CLASS FIRE DOOR SELF-CLOSING	A CLASS FIRE DOOR SELF-CLOSING	A CLASS FIRE DOOR	B CLASS FIRE DOOR	B CLASS DIVISION	MAIN VERTICAL ZONE	AUDIO/VISUAL DEVICE	UPS REMOTE CONTROLLED FIRE PUMPS
WT REMOTE CONTROL WATERTIGHT DOOR	REMOTE CONTROLLED FOR EMERENCY FIRE PUMP	REMOTE CONTROLLED FIRE PUMP (S)	REMOTE CONTROL BILGE PUMP	REMOTE CONTROL FOR LUBE OIL VALVE	REMOTE CONTROL FIRE PUMP VALVE	REMOTE CONTROL FUEL OIL VALVE	REMOTE BILGE PUMP CONTROL VALVE	HALON SPACE PROTECTED BY HALON
FL 1	FIRE LOCKER 1 – DC LKR NO. 1 –2 FIREMANS OUTFIT CONSISTING OF: SELF CONTAINED BREATHING APPARATUS WITH 3 SPARE CHARGES, SAFETY BELT WITH LINE, PROTECTIVE CLOTHING, BOOTS, GLOVES, HELMET, LANTERN, AND FIRE-AXE, LIGHT FLOOR PORTABLE, AAAF INLINE EDUCTOR, NOZZLES, HACKSAWS SCREWDRIVERS, EXHAUST DE-SMOKER HOSE EXHAUST DE-SMOKER	FL 2	FIRE LOCKER 2 – DC LKR NO.2 EMERGENCY EQUIPMENT LKR –2 FIREMANS OUTFIT CONSISTING OF: SELF CONTAINED BREATHING APPARATUS SAFETY BELT WITH LINE, PROTECTIVE CLOTHING, BOOTS, GLOVES, HELMET, LANTERN AND RADIO.	PUSH BUTTON/SWITCH GENERAL ALARM	FUEL PUMPS REMOTE SHUT-OFF	A FIRE DAMPER IN VENT DUCT ACCOMMODATION AND SERVICES SPACES	M MACHINERY SPACES FIRE DAMPER IN VENT DUCT	C CARGO SPACES FIRE DAMPER IN VENT DUCT
FL 3	FIRE LOCKER 3 – DC LKR NO. 3	FL 4	FIRE LOCKER 4 – DC LKR NO. 4 AIR COMPRESSOR, CHARGERS (3) SCBA (SELF CONTAINED BREATHING APPARATUS)	SUBMERSIBLE PUMP (RECEPTACLE)	M REMOTE VENTILATION SHUTOFF MACHINERY SPACES	BREATHING DEVICE AIR COMPRESSOR	BILGE PUMP	

J 1 L 1 O 1

THOMAS JEFFERSON - FIRE CONTROL PLAN

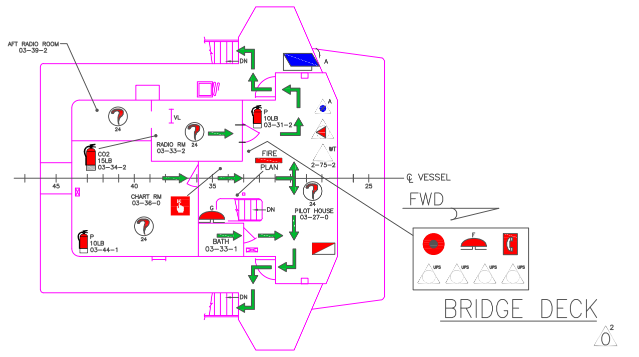

AFT RADIO ROOM 03-39-2
VL
RADIO RM 03-33-2
CO2 15LB 03-34-2
P 10LB 03-31-2
FIRE PLAN
2-75-2
WT
A
DN
45
40
35
25
℄ VESSEL
FWD
CHART RM 03-36-0
PILOT HOUSE 03-27-0
BATH 03-33-1
P 10LB 03-44-1
G
24
UPS
F
O 2

BRIDGE DECK

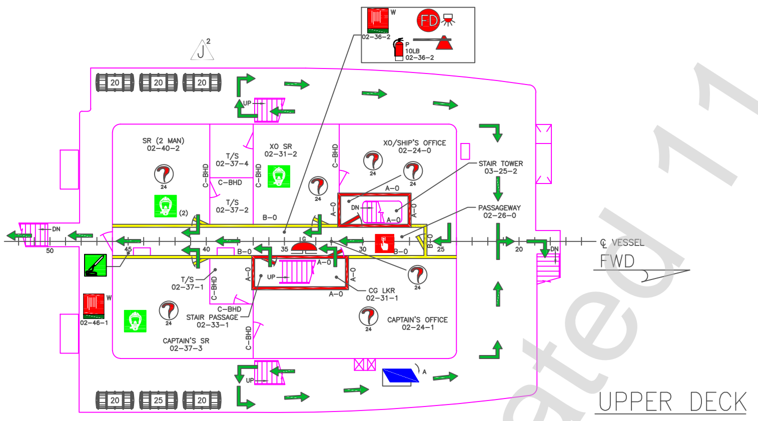

02-36-2
W
FD
P 10LB 02-36-2
J 2
20
25
UP
DN
SR (2 MAN) 02-40-2
T/S 02-37-4
C-BHD
XO SR 02-31-2
XO/SHIP'S OFFICE 02-24-0
STAIR TOWER 03-25-2
PASSAGEWAY 02-26-0
T/S 02-37-2
A-0
B-0
(2)
24
50
45
40
35
30
℄ VESSEL
FWD
T/S 02-37-1
STAIR PASSAGE 02-33-1
CG LKR 02-31-1
CAPTAIN'S OFFICE 02-24-1
CAPTAIN'S SR 02-37-3
02-46-1
A
G

UPPER DECK

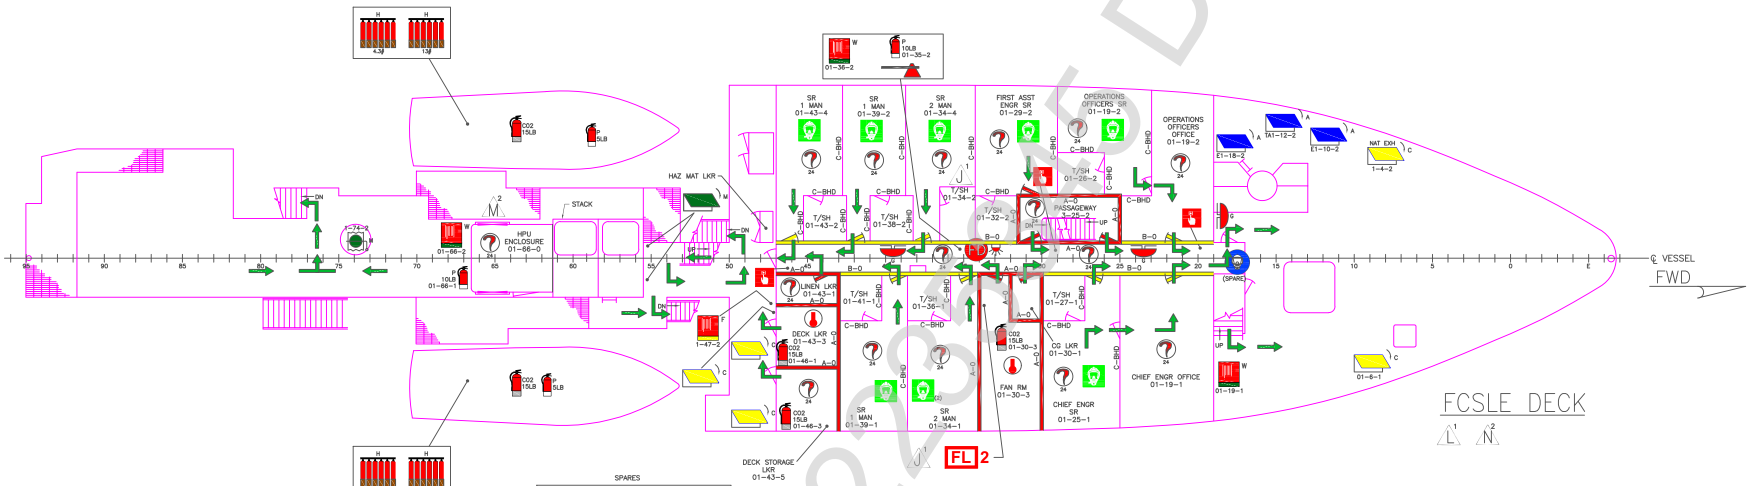

H
4.3#
13#
CO2 15LB
P 5LB
01-36-2
W
P 10LB 01-35-2
DN
1-74-2
M
M 2
STACK
HAZ MAT LKR
HPU ENCLOSURE 01-66-0
01-66-2
P 10LB 01-66-1
95
90
85
80
75
70
65
60
55
50
45
25
20
15
10
5
0
E
SR 1 MAN 01-43-4
SR 1 MAN 01-39-2
SR 2 MAN 01-34-4
FIRST ASST ENGR SR 01-29-2
OPERATIONS OFFICERS SR 01-19-2
OPERATIONS OFFICERS OFFICE 01-19-2
T/SH 01-43-2
T/SH 01-38-2
T/SH 01-34-2
T/SH 01-32-2
T/SH 01-26-2
PASSAGEWAY 3-25-2
C-BHD
A-0
B-0
UP
G
FD
24
E1-18-2
TA1-12-2
E1-10-2
NAT EXH 1-4-2
A
C
(SPARE)
LINEN LKR 01-43-1
DECK LKR 01-43-3
CO2 15LB 01-46-1
CO2 15LB 01-46-3
1-47-2
F
T/SH 01-41-1
T/SH 01-36-1
CO2 15LB 01-30-3
FAN RM 01-30-3
T/SH 01-27-1
CG LKR 01-30-1
CHIEF ENGR SR 01-25-1
CHIEF ENGR OFFICE 01-19-1
01-19-1
01-6-1
SR 1 MAN 01-39-1
SR 2 MAN 01-34-1
DECK STORAGE LKR 01-43-5
(2)
J 1
FL 2
℄ VESSEL
FWD
L 1 N 2

FCSLE DECK

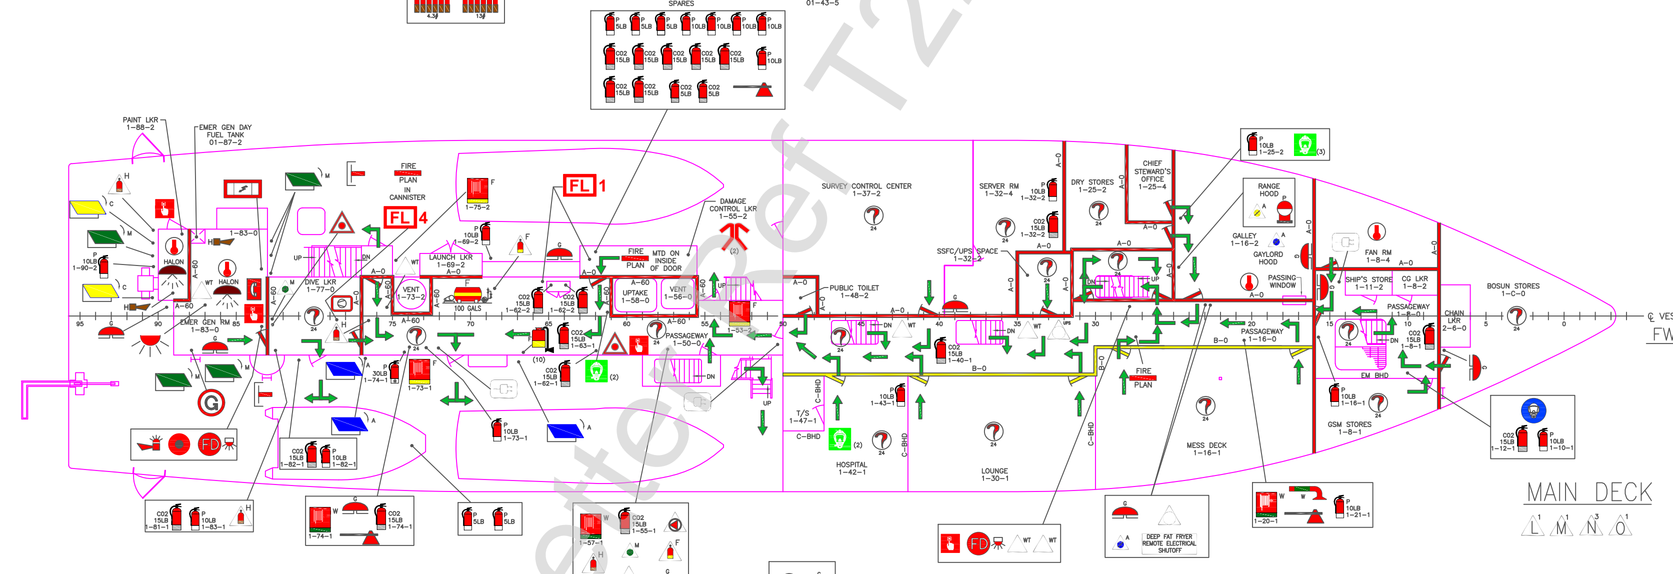

H
4.3#
13#
SPARES
P 5LB
P 10LB
CO2 15LB
CO2 5LB
PAINT LKR 1-88-2
EMER GEN DAY FUEL TANK 01-87-2
FIRE PLAN IN CANNISTER
FL 4
FL 1
1-75-2
F
P 10LB 1-69-2
LAUNCH LKR 1-69-2
DAMAGE CONTROL LKR 1-55-2
(2)
FIRE PLAN
MTD ON INSIDE OF DOOR
P 10LB 1-90-2
HALON
1-83-0
WT
DIVE LKR 1-77-0
VENT 1-73-2
100 GALS
CO2 15LB 1-62-2
UPTAKE 1-58-0
VENT 1-56-0
A-60
A-0
EMER GEN RM 1-83-0
CO2 15LB 1-63-1
PASSAGEWAY 1-50-0
1-53-2
(10)
CO2 15LB 1-62-1
P 30LB 1-74-1
1-73-1
P 10LB 1-73-1
G
CO2 15LB 1-82-1
P 10LB 1-82-1
CO2 15LB 1-81-1
P 10LB 1-83-1
1-74-1
CO2 15LB 1-74-1
P 5LB
1-57-1
CO2 15LB 1-55-1
SURVEY CONTROL CENTER 1-37-2
SERVER RM 1-32-4
P 10LB 1-32-2
CO2 15LB 1-32-2
DRY STORES 1-25-2
CHIEF STEWARD'S OFFICE 1-25-4
P 10LB 1-25-2
(3)
RANGE HOOD
GALLEY 1-16-2
GAYLORD HOOD
PASSING WINDOW
FAN RM 1-8-4
SHIP'S STORE 1-11-2
CG LKR 1-8-2
PASSAGEWAY 1-8-0
BOSUN STORES 1-C-0
CHAIN LKR 2-6-0
SSFC/UPS SPACE 1-32-2
PUBLIC TOILET 1-48-2
CO2 15LB 1-40-1
PASSAGEWAY 1-16-0
CO2 15LB 1-8-1
EM BHD
T/S 1-47-1
P 10LB 1-43-1
HOSPITAL 1-42-1
LOUNGE 1-30-1
MESS DECK 1-16-1
P 10LB 1-16-1
GSM STORES 1-8-1
CO2 15LB 1-12-1
P 10LB 1-10-1
DEEP FAT FRYER REMOTE ELECTRICAL SHUTOFF
1-20-1
P 10LB 1-21-1
WT
UPS
DN
UP
95
90
85
80
75
70
65
60
55
50
45
40
35
30
20
15
10
5
0
℄ VESSEL
FWD
L 1 M 1 N 3 O 1

MAIN DECK

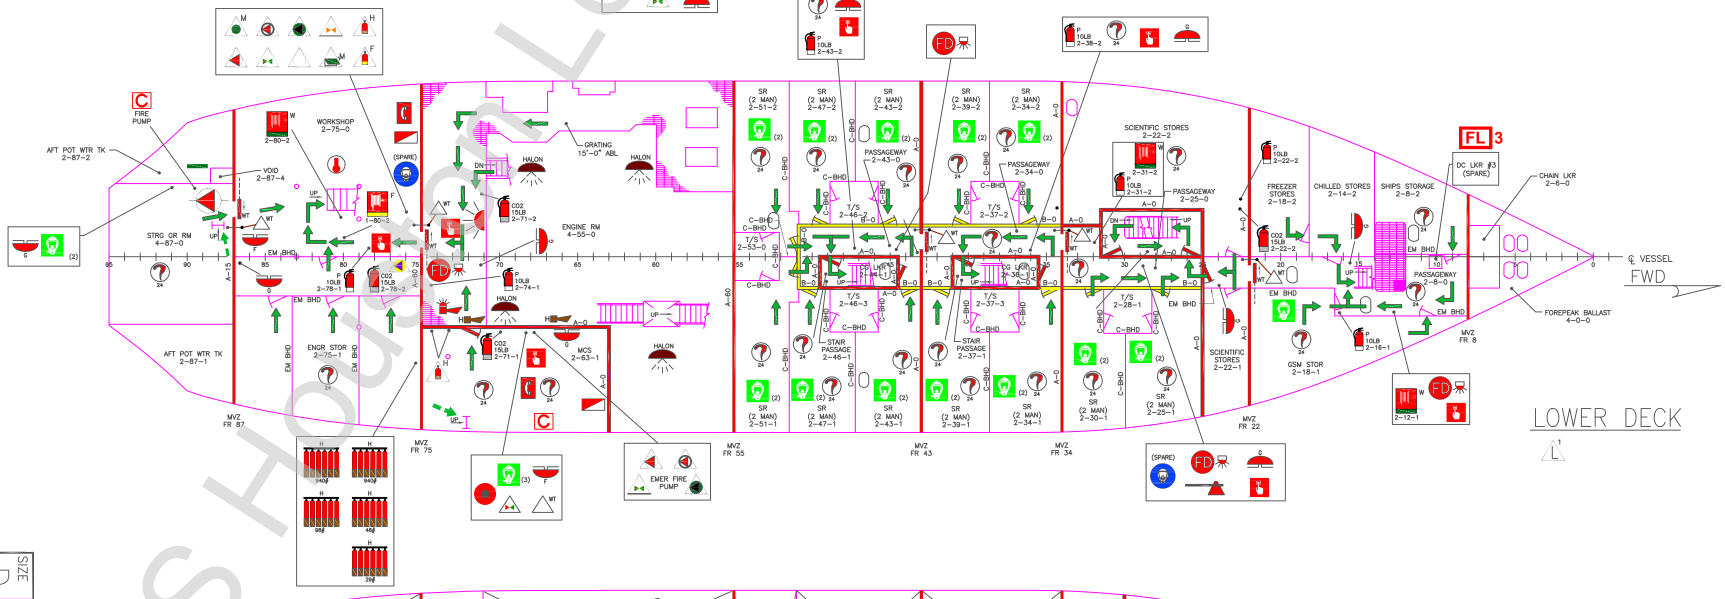

H
M
F
24
G
P 10LB 2-43-2
FD
P 10LB 2-38-2
C
FIRE PUMP
AFT POT WTR TK 2-87-2
2-80-2
W
WORKSHOP 2-75-0
VOID 2-87-4
(SPARE)
GRATING 15'-0" ABL
HALON
ENGINE RM 4-55-0
CO2 15LB 2-71-2
STRG GR RM 4-87-0
(2)
1-80-2
P 10LB 2-78-1
CO2 15LB 2-78-2
EM BHD
P 10LB 2-74-1
CO2 15LB 2-71-1
MCS 2-63-1
AFT POT WTR TK 2-87-1
ENGR STOR 2-75-1
A-15
A-60
MVZ FR 87
MVZ FR 75
MVZ FR 55
MVZ FR 43
MVZ FR 34
MVZ FR 22
MVZ FR 8
940#
98#
48#
29#
(3)
WT
EMER FIRE PUMP
SR (2 MAN) 2-51-2
SR (2 MAN) 2-47-2
SR (2 MAN) 2-43-2
SR (2 MAN) 2-39-2
SR (2 MAN) 2-34-2
PASSAGEWAY 2-43-0
PASSAGEWAY 2-34-0
T/S 2-53-0
T/S 2-46-2
T/S 2-37-2
CG LKR 2-44-1
CG LKR 2-36-1
T/S 2-46-3
T/S 2-37-3
STAIR PASSAGE 2-46-1
STAIR PASSAGE 2-37-1
SR (2 MAN) 2-51-1
SR (2 MAN) 2-47-1
SR (2 MAN) 2-43-1
SR (2 MAN) 2-39-1
SR (2 MAN) 2-34-1
SCIENTIFIC STORES 2-22-2
2-31-2
P 10LB 2-31-2
PASSAGEWAY 2-25-0
T/S 2-28-1
SR (2 MAN) 2-30-1
SR (2 MAN) 2-25-1
SCIENTIFIC STORES 2-22-1
P 10LB 2-22-2
CO2 15LB 2-22-2
FREEZER STORES 2-18-2
CHILLED STORES 2-14-2
SHIPS STORAGE 2-8-2
FL 3
DC LKR #3 (SPARE)
CHAIN LKR 2-6-0
PASSAGEWAY 2-8-0
FOREPEAK BALLAST 4-0-0
GSM STOR 2-18-1
P 10LB 2-16-1
2-12-1
C-BHD
A-0
B-0
UP
DN
95
90
85
80
75
70
65
60
55
30
20
15
10
5
0
℄ VESSEL
FWD
L 1

LOWER DECK

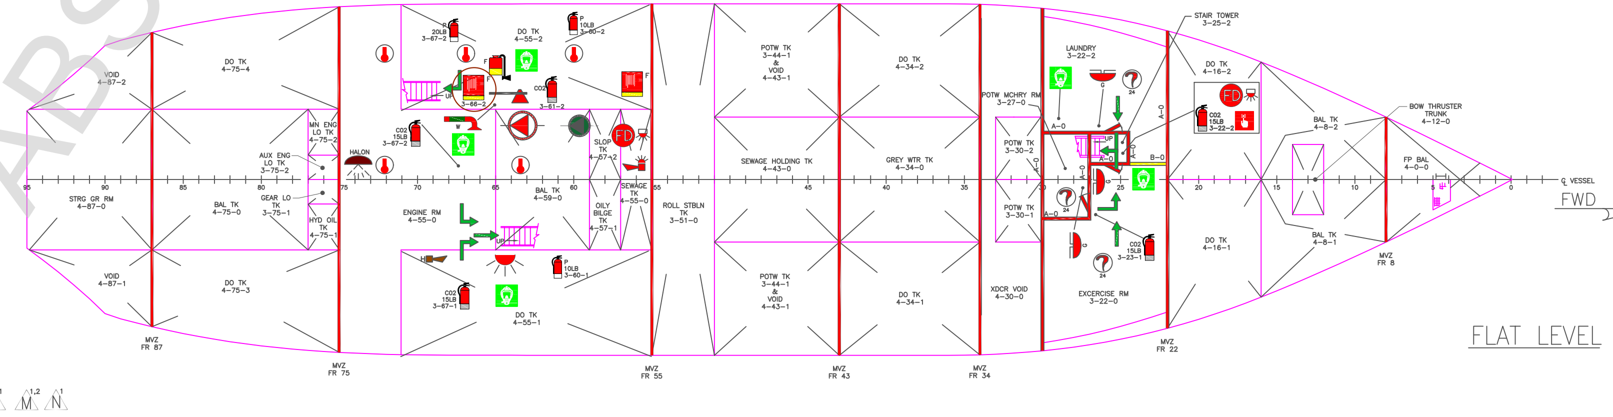

VOID 4-87-2
DO TK 4-75-4
P 20LB 3-67-2
DO TK 4-55-2
P 10LB 3-60-2
3-66-2
CO2 3-61-2
W
F
MN ENG LO TK 4-75-2
AUX ENG LO TK 3-75-2
GEAR LO TK 3-75-1
HYD OIL TK 4-75-1
HALON
CO2 15LB 3-67-2
SLOP TK 4-57-2
SEWAGE TK 4-55-0
OILY BILGE TK 4-57-1
FD
STRG GR RM 4-87-0
BAL TK 4-75-0
ENGINE RM 4-55-0
BAL TK 4-59-0
ROLL STBLN TK 3-51-0
P 10LB 3-60-1
CO2 15LB 3-67-1
DO TK 4-55-1
VOID 4-87-1
DO TK 4-75-3
POTW TK 3-44-1 & VOID 4-43-1
DO TK 4-34-2
SEWAGE HOLDING TK 4-43-0
GREY WTR TK 4-34-0
DO TK 4-34-1
POTW MCHRY RM 3-27-0
POTW TK 3-30-2
POTW TK 3-30-1
XDCR VOID 4-30-0
LAUNDRY 3-22-2
CO2 15LB 3-23-1
EXCERCISE RM 3-22-0
STAIR TOWER 3-25-2
DO TK 4-16-2
CO2 15LB 3-22-2
DO TK 4-16-1
BAL TK 4-8-2
BAL TK 4-8-1
BOW THRUSTER TRUNK 4-12-0
FP BAL 4-0-0
A-0
B-0
UP
24
G
95
90
85
80
75
70
65
60
55
45
40
35
30
25
20
15
10
5
0
℄ VESSEL
FWD
MVZ FR 87
MVZ FR 75
MVZ FR 55
MVZ FR 43
MVZ FR 34
MVZ FR 22
MVZ FR 8
K 1 M 1,2 N 1

FLAT LEVEL

SIZE D
CAGE CODE 0YLJ5
NOAA DRAWING NUMBER 985-6634639
REV 0
SCALE: NONE
CAD FILENAME TJ-985-6634639
SHT 2 OF 3

See ABS Houston Letter Ref T223545 Dated 11-APR-2022

THOMAS JEFFERSON - FIRE CONTROL PLAN

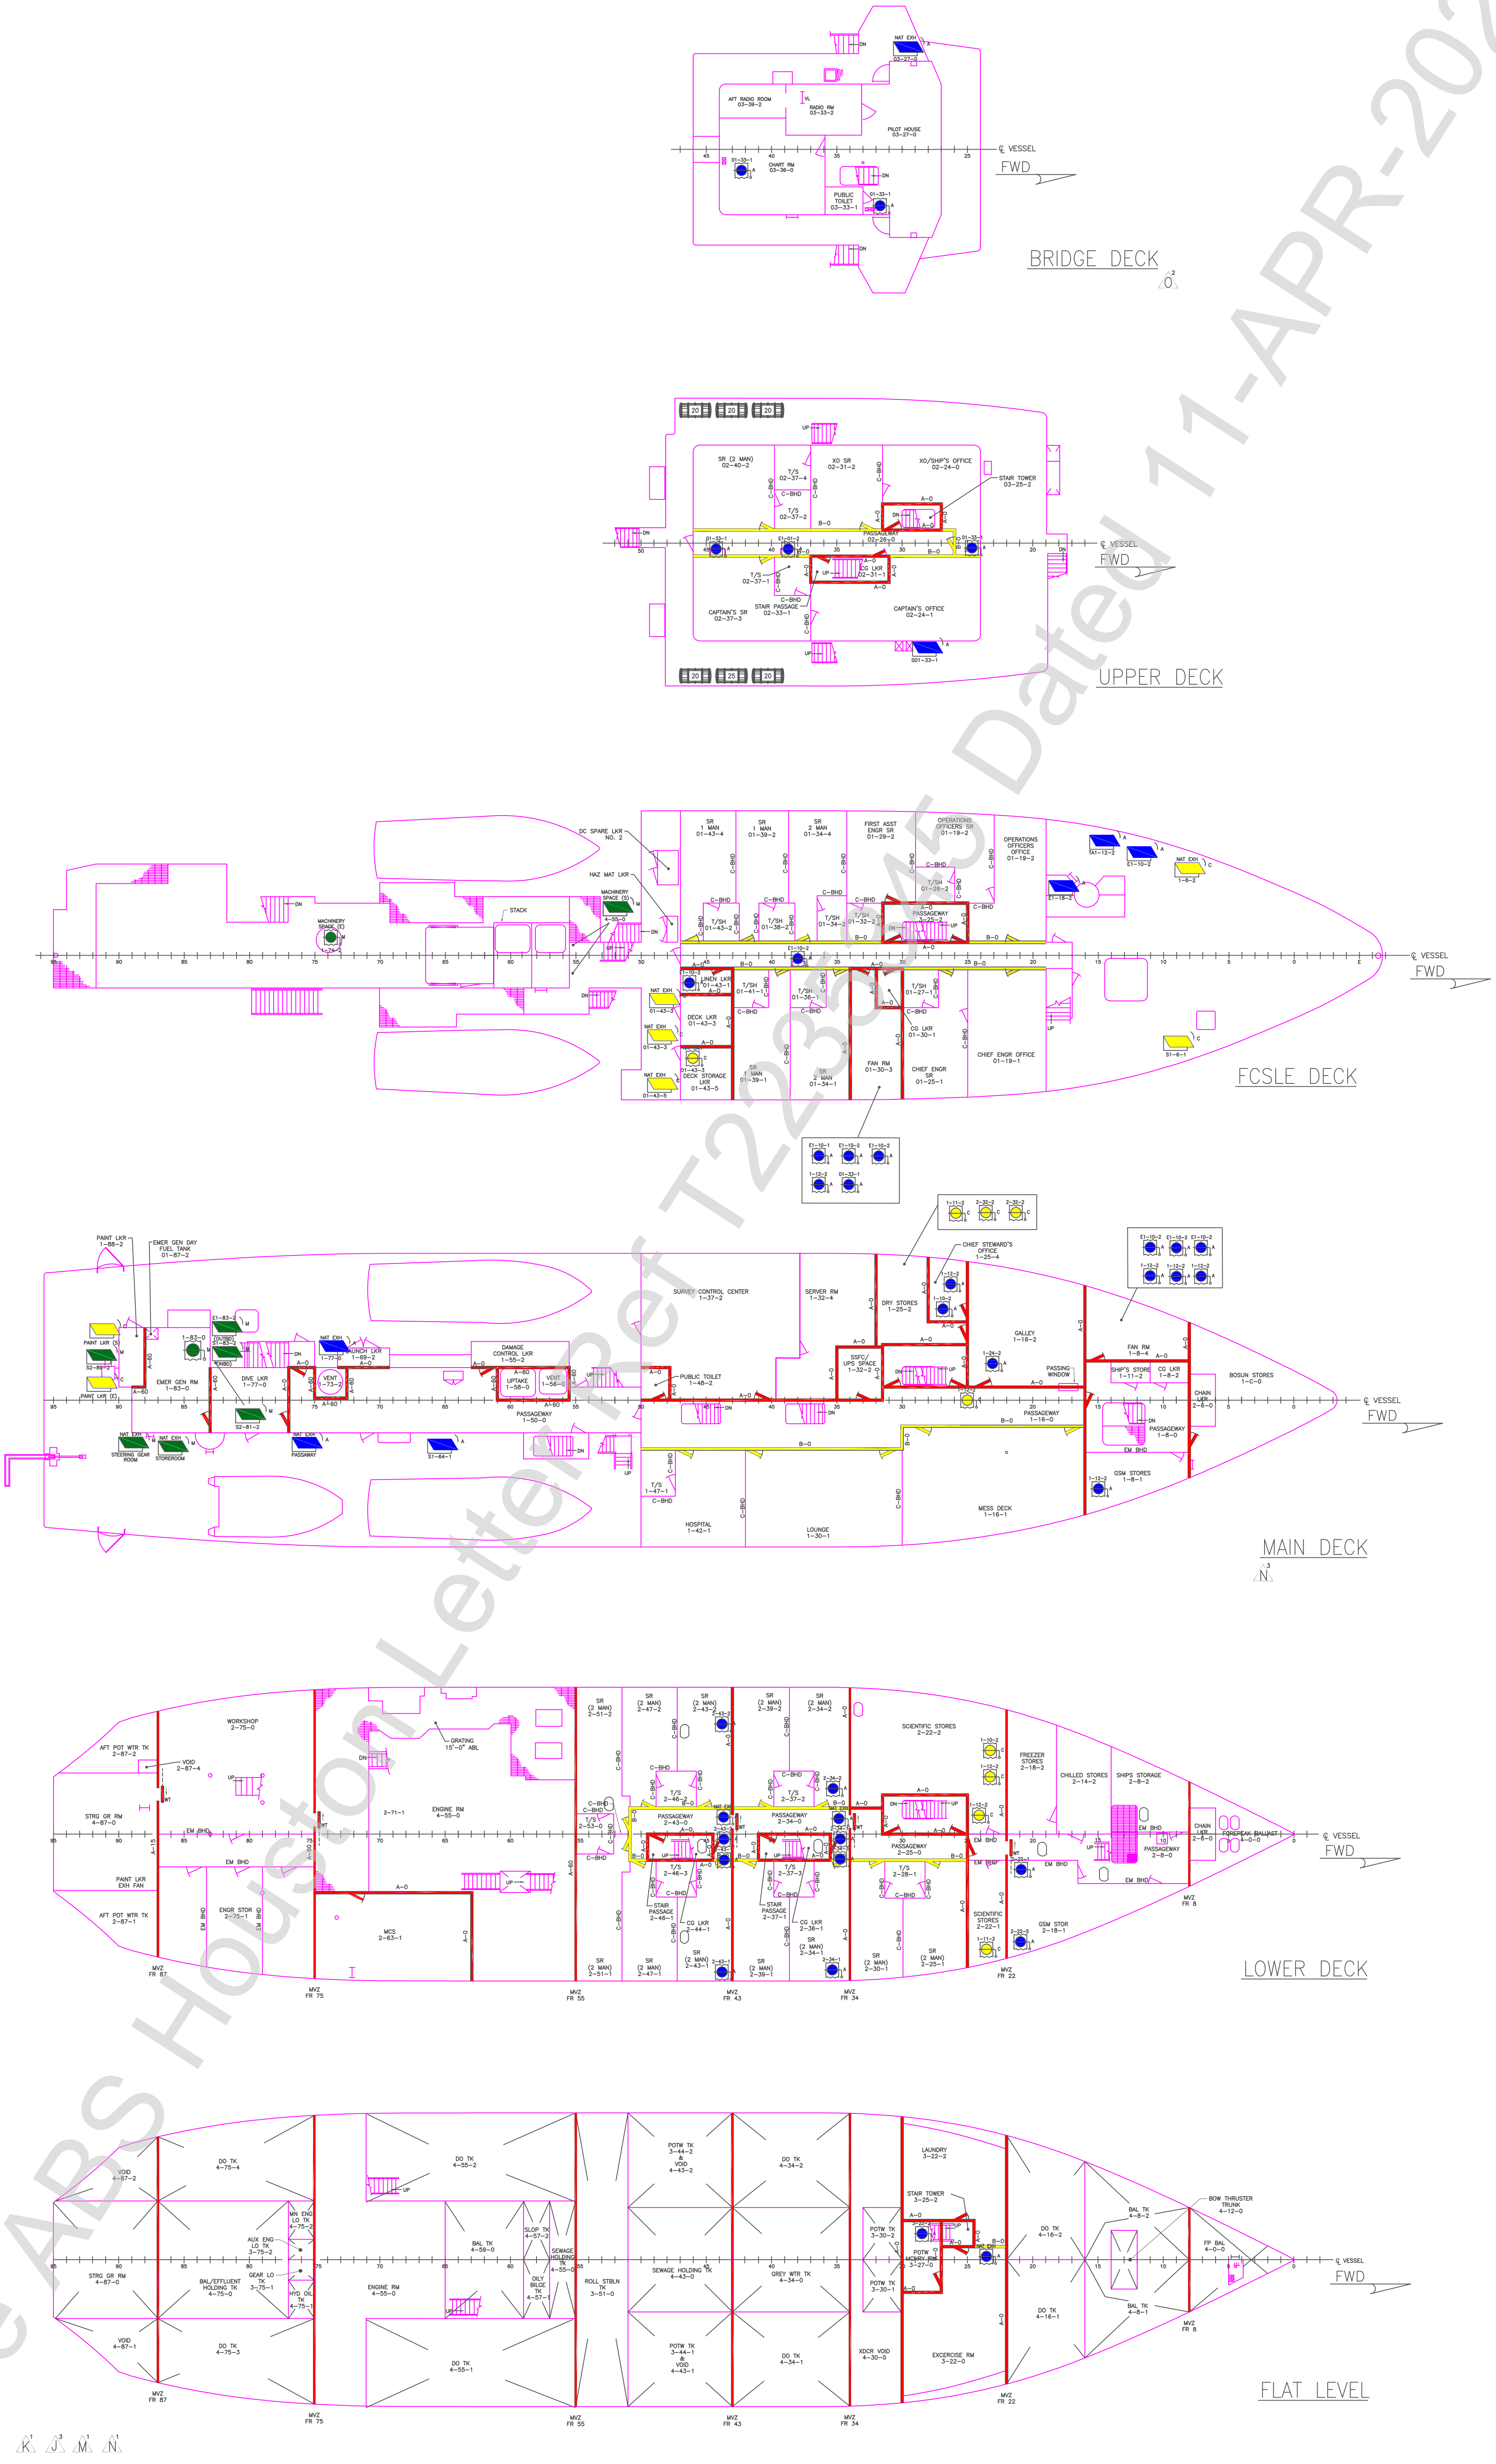
BRIDGE DECK
AFT RADIO ROOM 03-39-2
RADIO RM 03-33-2
VL
PILOT HOUSE 03-27-0
NAT EXH 03-27-0
CHART RM 03-36-0
PUBLIC TOILET 03-33-1
01-33-1
DN
℄ VESSEL
FWD
UPPER DECK
SR (2 MAN) 02-40-2
T/S 02-37-4
T/S 02-37-2
XO SR 02-31-2
XO/SHIP'S OFFICE 02-24-0
STAIR TOWER 03-25-2
PASSAGEWAY 02-26-0
CG LKR 02-31-1
T/S 02-37-1
STAIR PASSAGE 02-33-1
CAPTAIN'S SR 02-37-3
CAPTAIN'S OFFICE 02-24-1
S01-33-1
E1-01-2
C-BHD
A-0
B-0
UP
20
25
FCSLE DECK
DC SPARE LKR NO. 2
HAZ MAT LKR
MACHINERY SPACE (S) 4-55-0
SR 1 MAN 01-43-4
SR 1 MAN 01-39-2
SR 2 MAN 01-34-4
FIRST ASST ENGR SR 01-29-2
OPERATIONS OFFICERS SR 01-19-2
OPERATIONS OFFICERS OFFICE 01-19-2
T/SH 01-43-2
T/SH 01-38-2
T/SH 01-34-2
T/SH 01-32-2
T/SH 01-26-2
PASSAGEWAY 3-25-2
TA1-12-2
E1-10-2
E1-18-2
NAT EXH 1-6-2
LINEN LKR 01-43-1
T/SH 01-41-1
T/SH 01-36-1
T/SH 01-27-1
DECK LKR 01-43-3
DECK STORAGE LKR 01-43-5
NAT EXH 01-43-3
NAT EXH 01-43-5
SR 1 MAN 01-39-1
SR 2 MAN 01-34-1
FAN RM 01-30-3
CG LKR 01-30-1
CHIEF ENGR SR 01-25-1
CHIEF ENGR OFFICE 01-19-1
S1-6-1
STACK
E1-10-1
1-12-2
01-33-1
1-11-2
2-32-2
MAIN DECK
PAINT LKR 1-88-2
EMER GEN DAY FUEL TANK 01-87-2
PAINT LKR (S)
PAINT LKR (E)
S2-89-2
E1-83-2 (OUTBD)
S1-83-2 (INBD)
1-83-0
EMER GEN RM 1-83-0
DIVE LKR 1-77-0
S2-81-2
NAT EXH 1-77-0
LAUNCH LKR 1-69-2
VENT 1-73-2
DAMAGE CONTROL LKR 1-55-2
UPTAKE 1-58-0
VENT 1-56-0
PASSAGEWAY 1-50-0
STEERING GEAR ROOM
STOREROOM
PASSAWAY
S1-64-1
A-60
SURVEY CONTROL CENTER 1-37-2
SERVER RM 1-32-4
DRY STORES 1-25-2
CHIEF STEWARD'S OFFICE 1-25-4
1-10-2
SSFC/UPS SPACE 1-32-2
PUBLIC TOILET 1-48-2
GALLEY 1-16-2
1-24-2
PASSING WINDOW
PASSAGEWAY 1-16-0
FAN RM 1-8-4
SHIP'S STORE 1-11-2
CG LKR 1-8-2
CHAIN LKR 2-6-0
BOSUN STORES 1-C-0
PASSAGEWAY 1-8-0
EM BHD
GSM STORES 1-8-1
T/S 1-47-1
HOSPITAL 1-42-1
LOUNGE 1-30-1
MESS DECK 1-16-1
LOWER DECK
AFT POT WTR TK 2-87-2
VOID 2-87-4
WORKSHOP 2-75-0
STRG GR RM 4-87-0
PAINT LKR EXH FAN
AFT POT WTR TK 2-87-1
ENGR STOR 2-75-1
WT
A-15
GRATING 15'-0" ABL
2-71-1
ENGINE RM 4-55-0
MCS 2-63-1
SR (2 MAN) 2-51-2
SR (2 MAN) 2-47-2
SR (2 MAN) 2-43-2
SR (2 MAN) 2-39-2
SR (2 MAN) 2-34-2
T/S 2-53-0
T/S 2-46-2
T/S 2-46-3
T/S 2-37-2
T/S 2-37-3
PASSAGEWAY 2-43-0
PASSAGEWAY 2-34-0
STAIR PASSAGE 2-46-1
STAIR PASSAGE 2-37-1
CG LKR 2-44-1
CG LKR 2-36-1
SR (2 MAN) 2-51-1
SR (2 MAN) 2-47-1
SR (2 MAN) 2-43-1
SR (2 MAN) 2-39-1
SR (2 MAN) 2-34-1
SR (2 MAN) 2-30-1
SR (2 MAN) 2-25-1
2-43-2
2-43-1
2-34-2
2-34-1
SCIENTIFIC STORES 2-22-2
PASSAGEWAY 2-25-0
T/S 2-28-1
SCIENTIFIC STORES 2-22-1
FREEZER STORES 2-18-2
CHILLED STORES 2-14-2
SHIPS STORAGE 2-8-2
GSM STOR 2-18-1
2-22-1
2-22-5
PASSAGEWAY 2-8-0
CHAIN LKR 2-6-0
FOREPEAK BALLAST 4-0-0
MVZ FR 87
MVZ FR 75
MVZ FR 55
MVZ FR 43
MVZ FR 34
MVZ FR 22
MVZ FR 8
FLAT LEVEL
VOID 4-87-2
STRG GR RM 4-87-0
VOID 4-87-1
DO TK 4-75-4
DO TK 4-75-3
BAL/EFFLUENT HOLDING TK 4-75-0
MN ENG LO TK 4-75-2
AUX ENG LO TK 3-75-2
GEAR LO TK 3-75-1
HYD OIL TK 4-75-1
DO TK 4-55-2
ENGINE RM 4-55-0
DO TK 4-55-1
BAL TK 4-59-0
SLOP TK 4-57-2
OILY BILGE TK 4-57-1
SEWAGE HOLDING TK 4-55-0
ROLL STBLN TK 3-51-0
POTW TK 3-44-2 & VOID 4-43-2
SEWAGE HOLDING TK 4-43-0
POTW TK 3-44-1 & VOID 4-43-1
DO TK 4-34-2
GREY WTR TK 4-34-0
DO TK 4-34-1
POTW TK 3-30-2
POTW TK 3-30-1
XDCR VOID 4-30-0
LAUNDRY 3-22-2
STAIR TOWER 3-25-2
POTW MCHRY RM 3-27-0
3-22-2
NAT EXH
EXCERCISE RM 3-22-0
DO TK 4-16-2
DO TK 4-16-1
BAL TK 4-8-2
BAL TK 4-8-1
BOW THRUSTER TRUNK 4-12-0
FP BAL 4-0-0
95
90
85
80
75
70
65
60
55
50
45
40
35
30
25
20
15
10
5
0
E
K 1
J 3
M 1
N 1
O 2
N 3
A
B
C
D
24
23
22
21
20
19
18
17

See ABS Houston Letter Ref T2235745 Dated 11-APR-2022

SIZE	CAGE CODE	NOAA DRAWING NUMBER	REV
D	0YLJ5	985-6634639	0

SCALE: NONE

CAD FILENAME TJ-985-6634639

SHT 3 OF 3